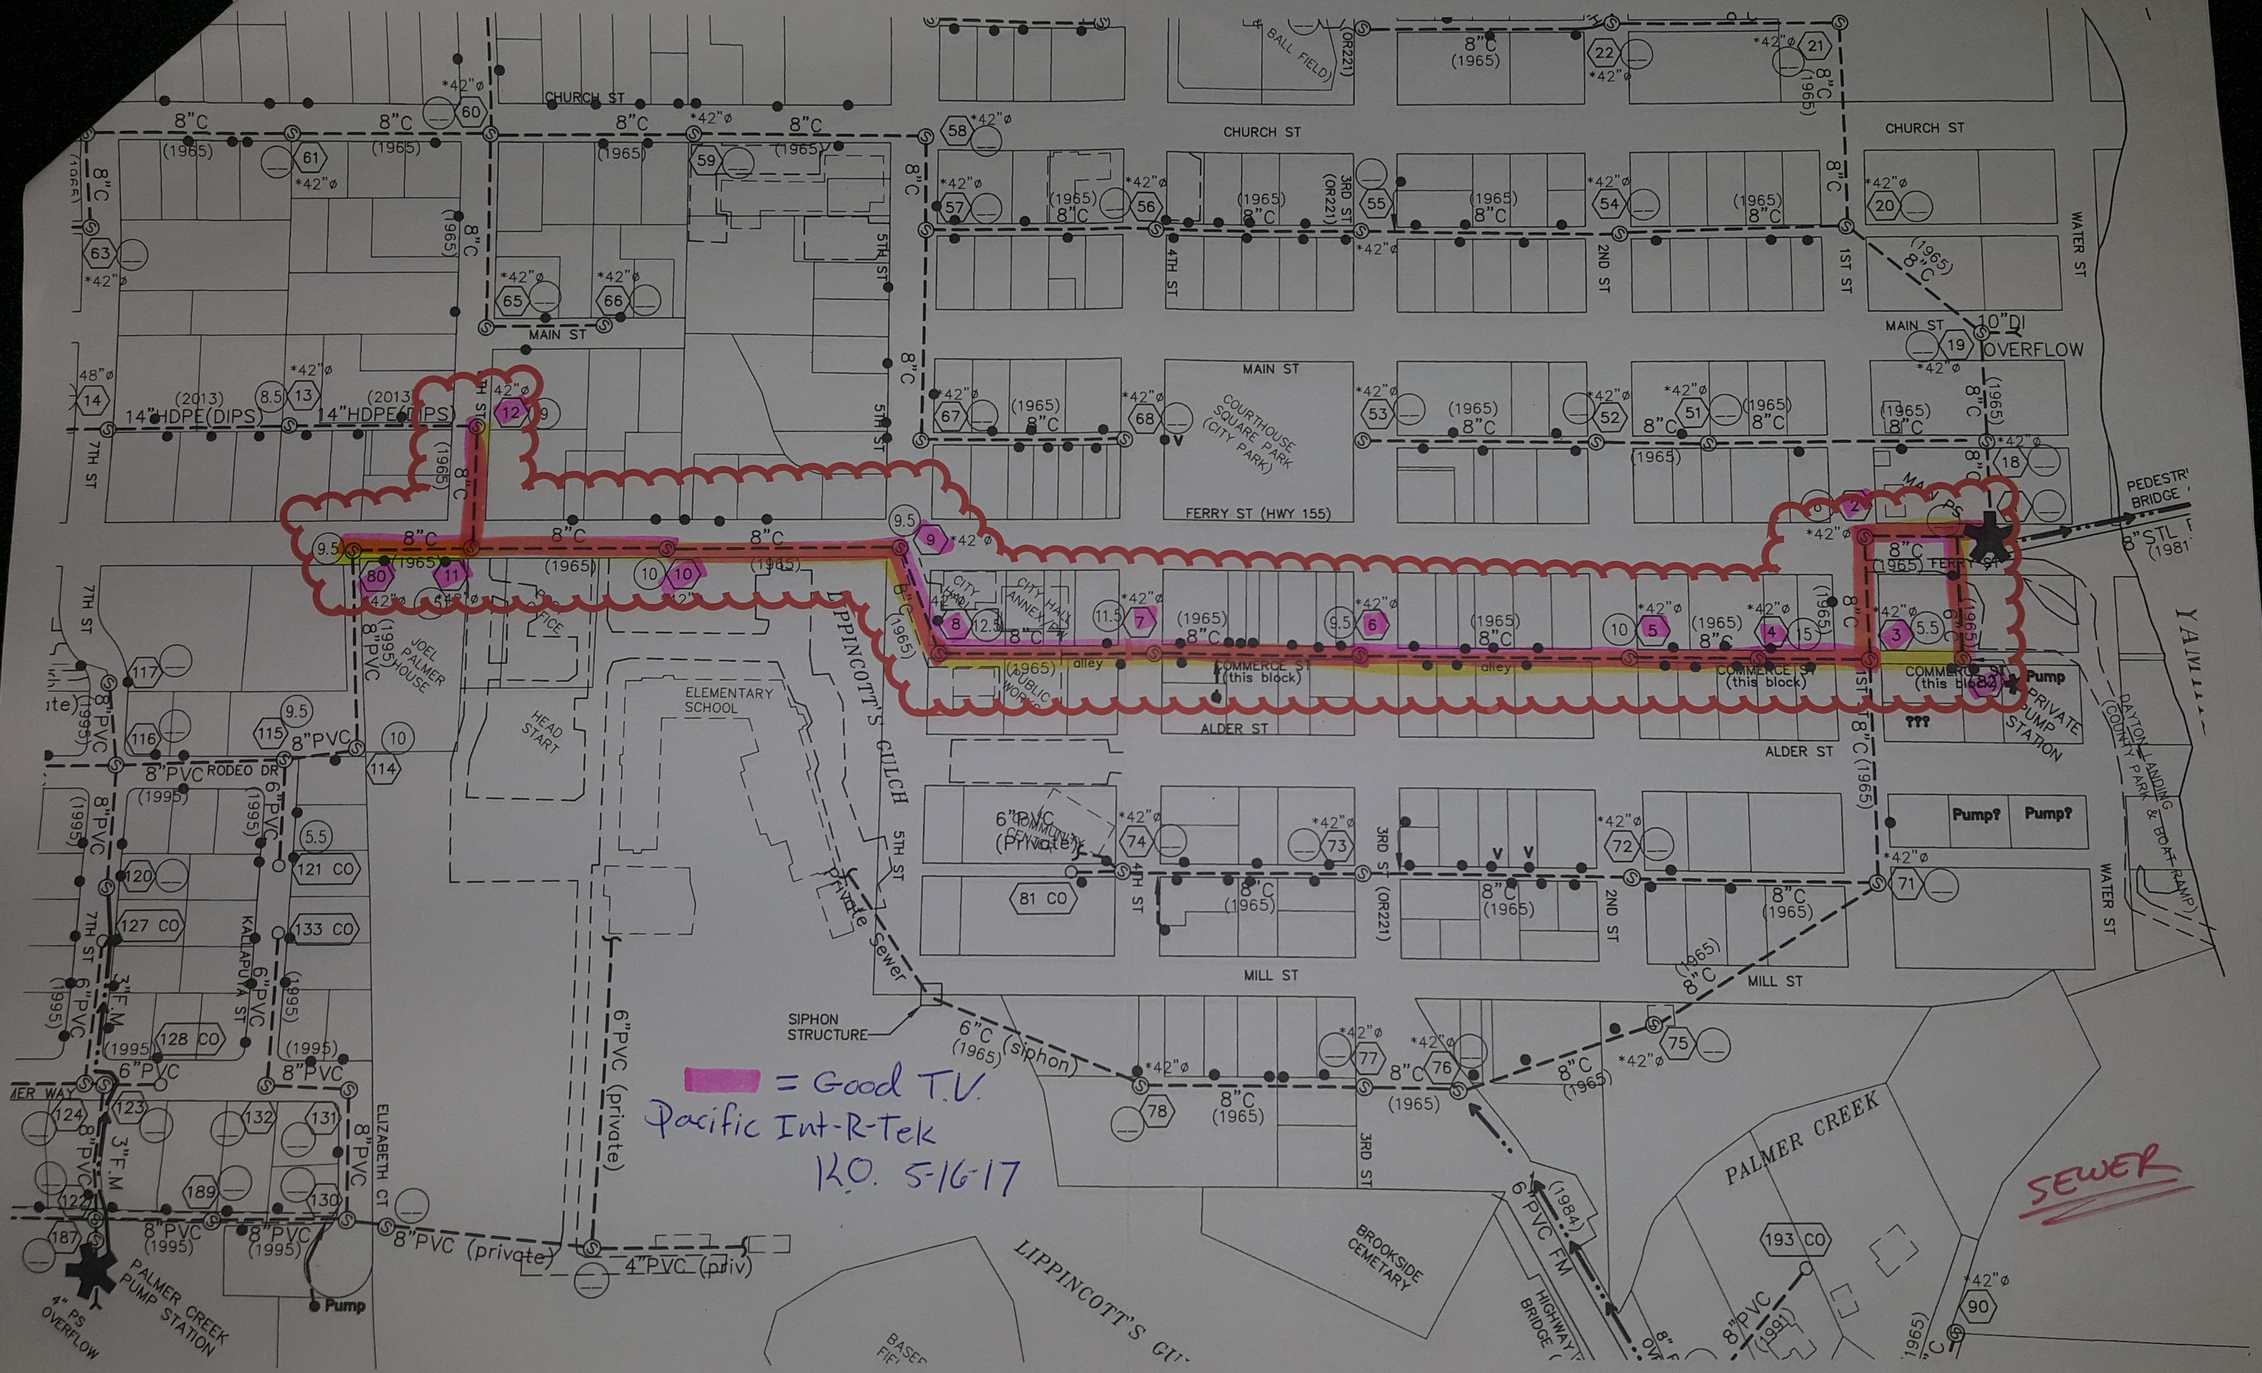
CHURCH ST
MAIN ST
FERRY ST (HWY 155)
ALDER ST
MILL ST
COMMERCE ST (this block)
WATER ST
1ST ST
2ND ST
3RD ST (OR221)
4TH ST
5TH ST
7TH ST
RODEO DR
KALLAPOYA ST
ELIZABETH CT
LIPPINCOTT'S GULCH
PALMER CREEK
COURTHOUSE SQUARE PARK (CITY PARK)
BALL FIELD
CITY HALL
CITY HALL ANNEX
PUBLIC WORKS
JOEL PALMER HOUSE
HEAD START
ELEMENTARY SCHOOL
BROOKSIDE CEMETARY
DAYTON LANDING (COUNTY PARK & BOAT RAMP)
PEDESTRIAN BRIDGE
HIGHWAY BRIDGE
PALMER CREEK PUMP STATION
4" PS OVERFLOW
PRIVATE PUMP STATION
SIPHON STRUCTURE
Private Sewer
14"HDPE(DIPS)
10"DI OVERFLOW
6"PVC FM
3"F.M.
= Good T.V.
Pacific Int-R-Tek
K.O. 5-16-17
SEWER